PA-028F 8' high, 10" T-Wall, (backfill 3-8 ft <50%FINES) all soils Machinery allowed on Struct. or Nonstruct. slab
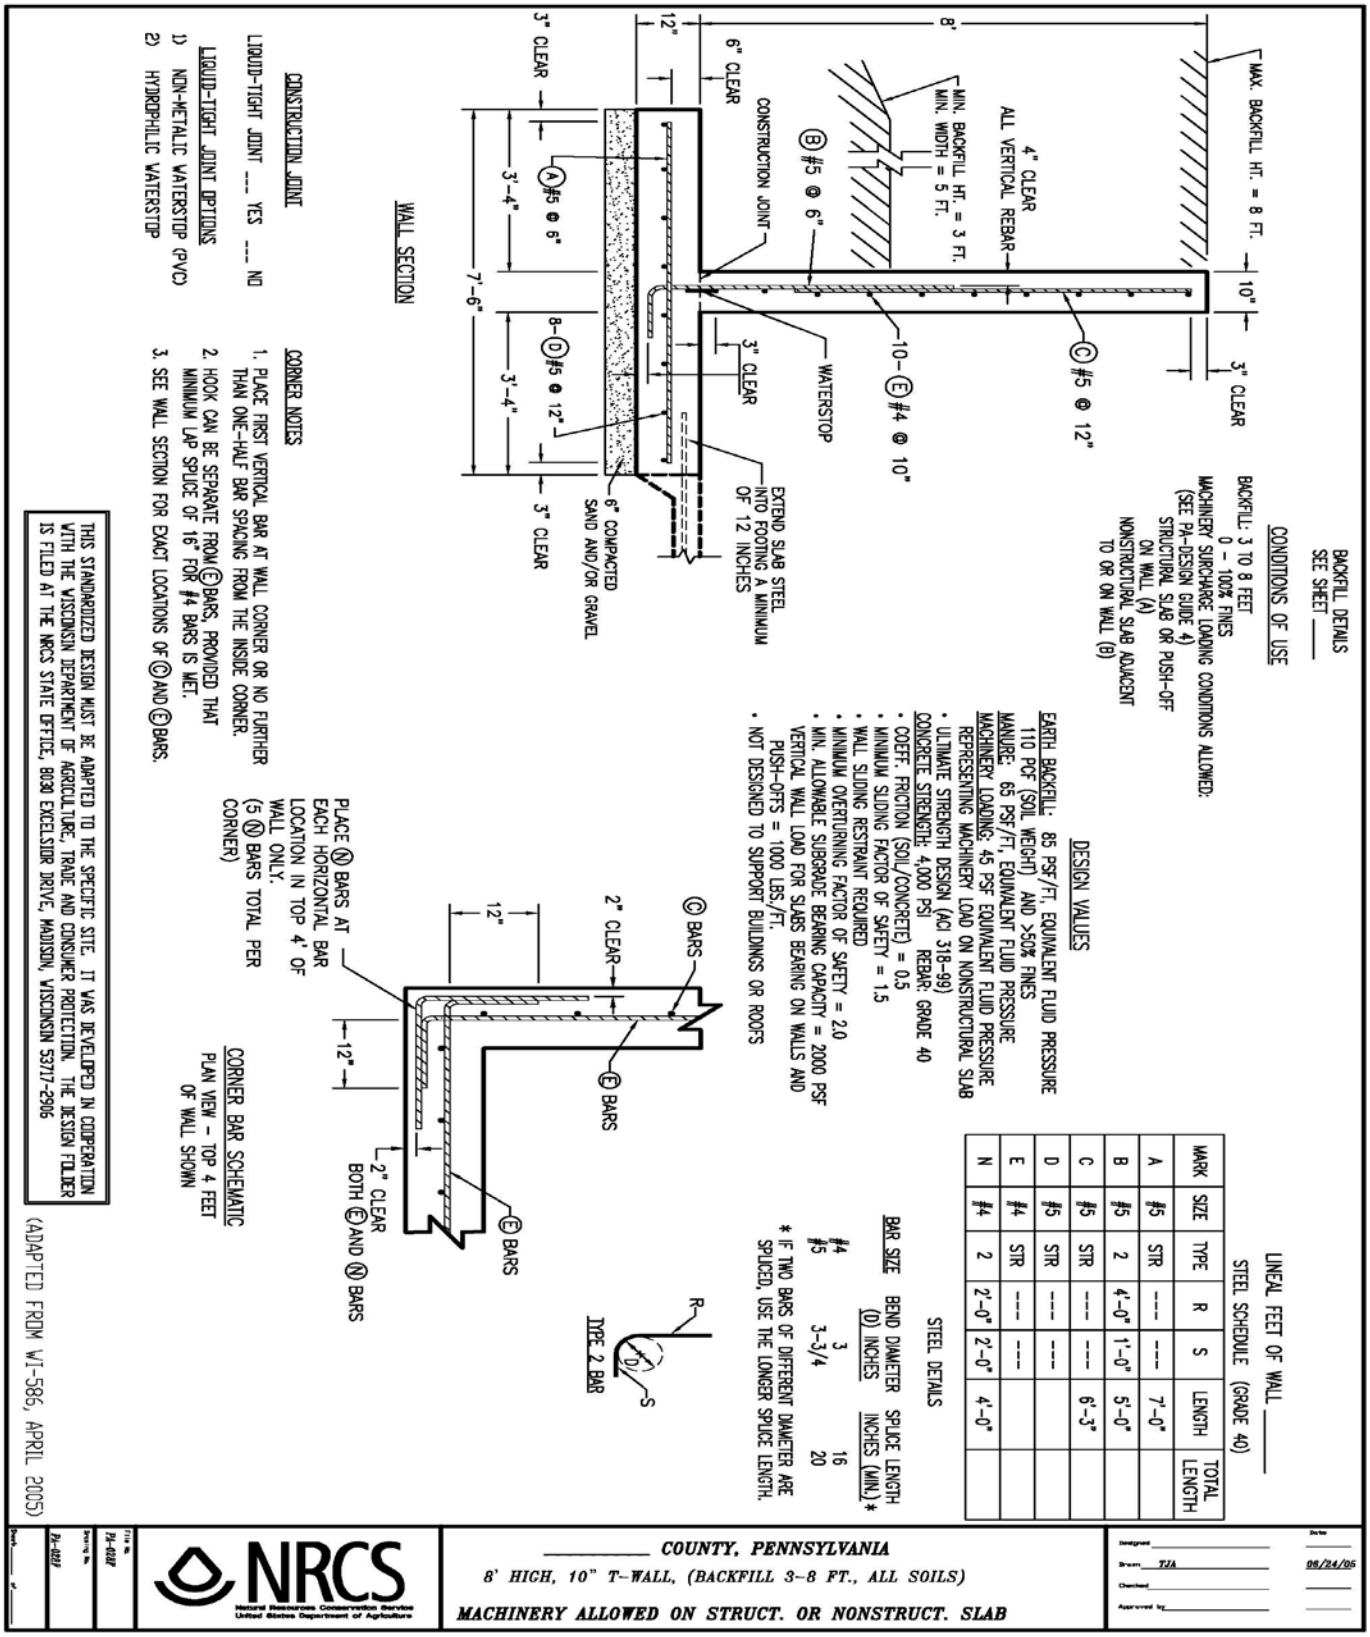
Standard Drawings Folder